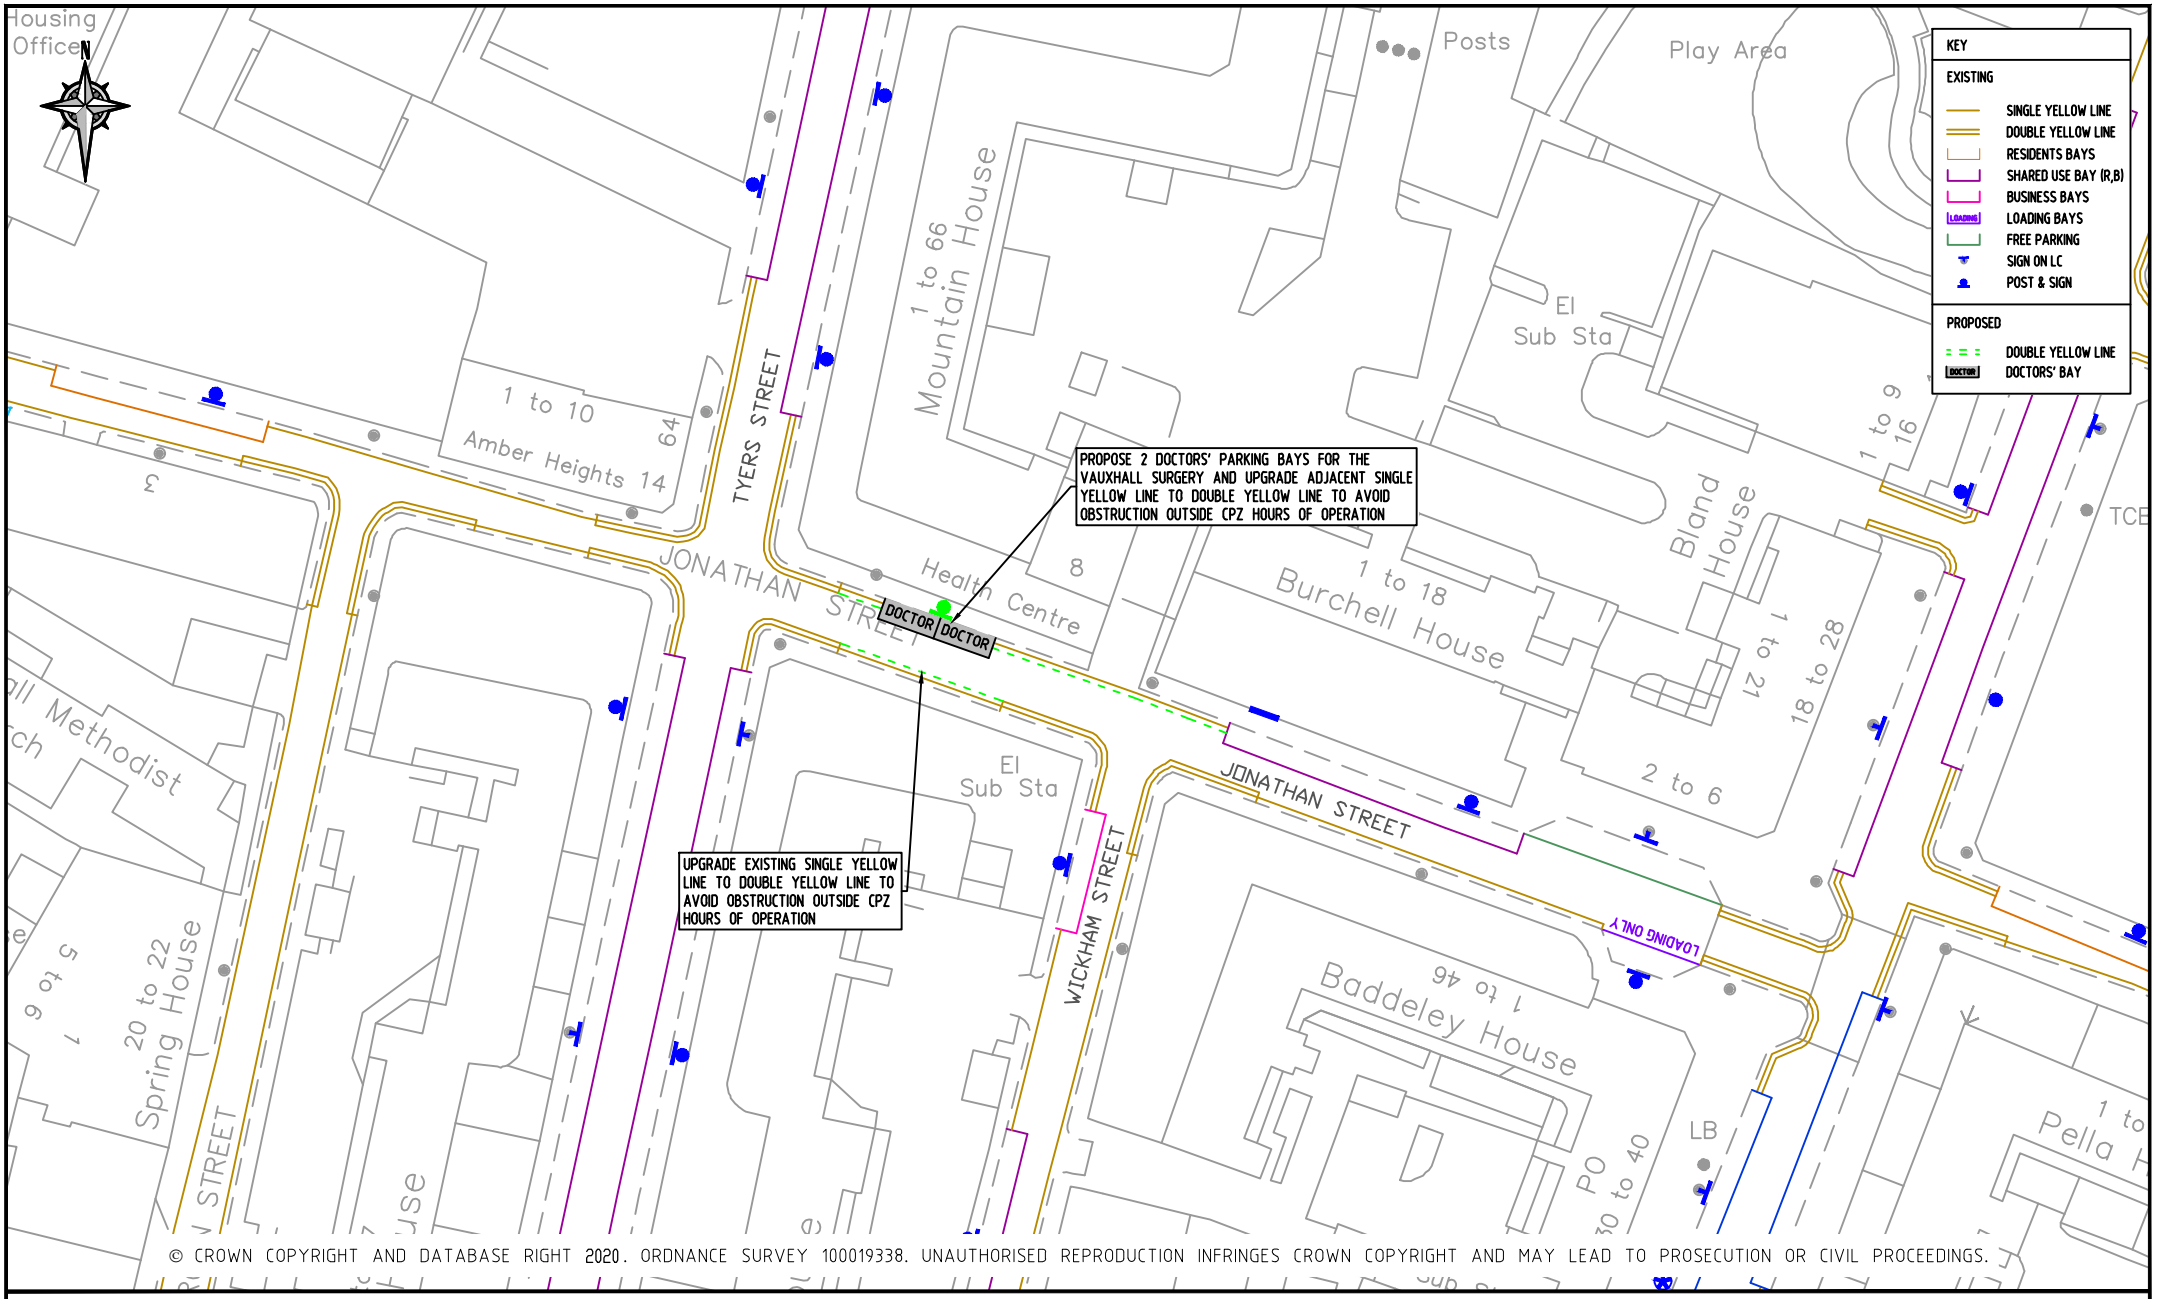

© CROWN COPYRIGHT AND DATABASE RIGHT 2020. ORDNANCE SURVEY 100019338. UNAUTHORISED REPRODUCTION INFRINGES CROWN COPYRIGHT AND MAY LEAD TO PROSECUTION OR CIVIL PROCEEDINGS.

NOTES:

REV	DESCRIPTION	DRAWN	SIG	DATE	CHKD	SIG	DATE	APP	SIG	DATE

Lambeth
PARKING, STREET MANAGEMENT AND COMMERCIAL,
3RD FLOOR, CIVIC CENTRE
6 BRIXTON HILL
LONDON, SW2 1EG
020 7926 9000

DRAWN: AF	PROJECT: PROPOSED CPZ AMENDMENTS		
CHKD: LM	DRAWING TITLE: JONATHAN STREET (CPZ 'K')		
APP: SC	CLASSIFICATION: TMO	PAPER: A3	SCALE: 1:500
DATE: 27.02.20	DRAWING NO: DES-CPZ-W&L-1001-003-04		REVISION: –