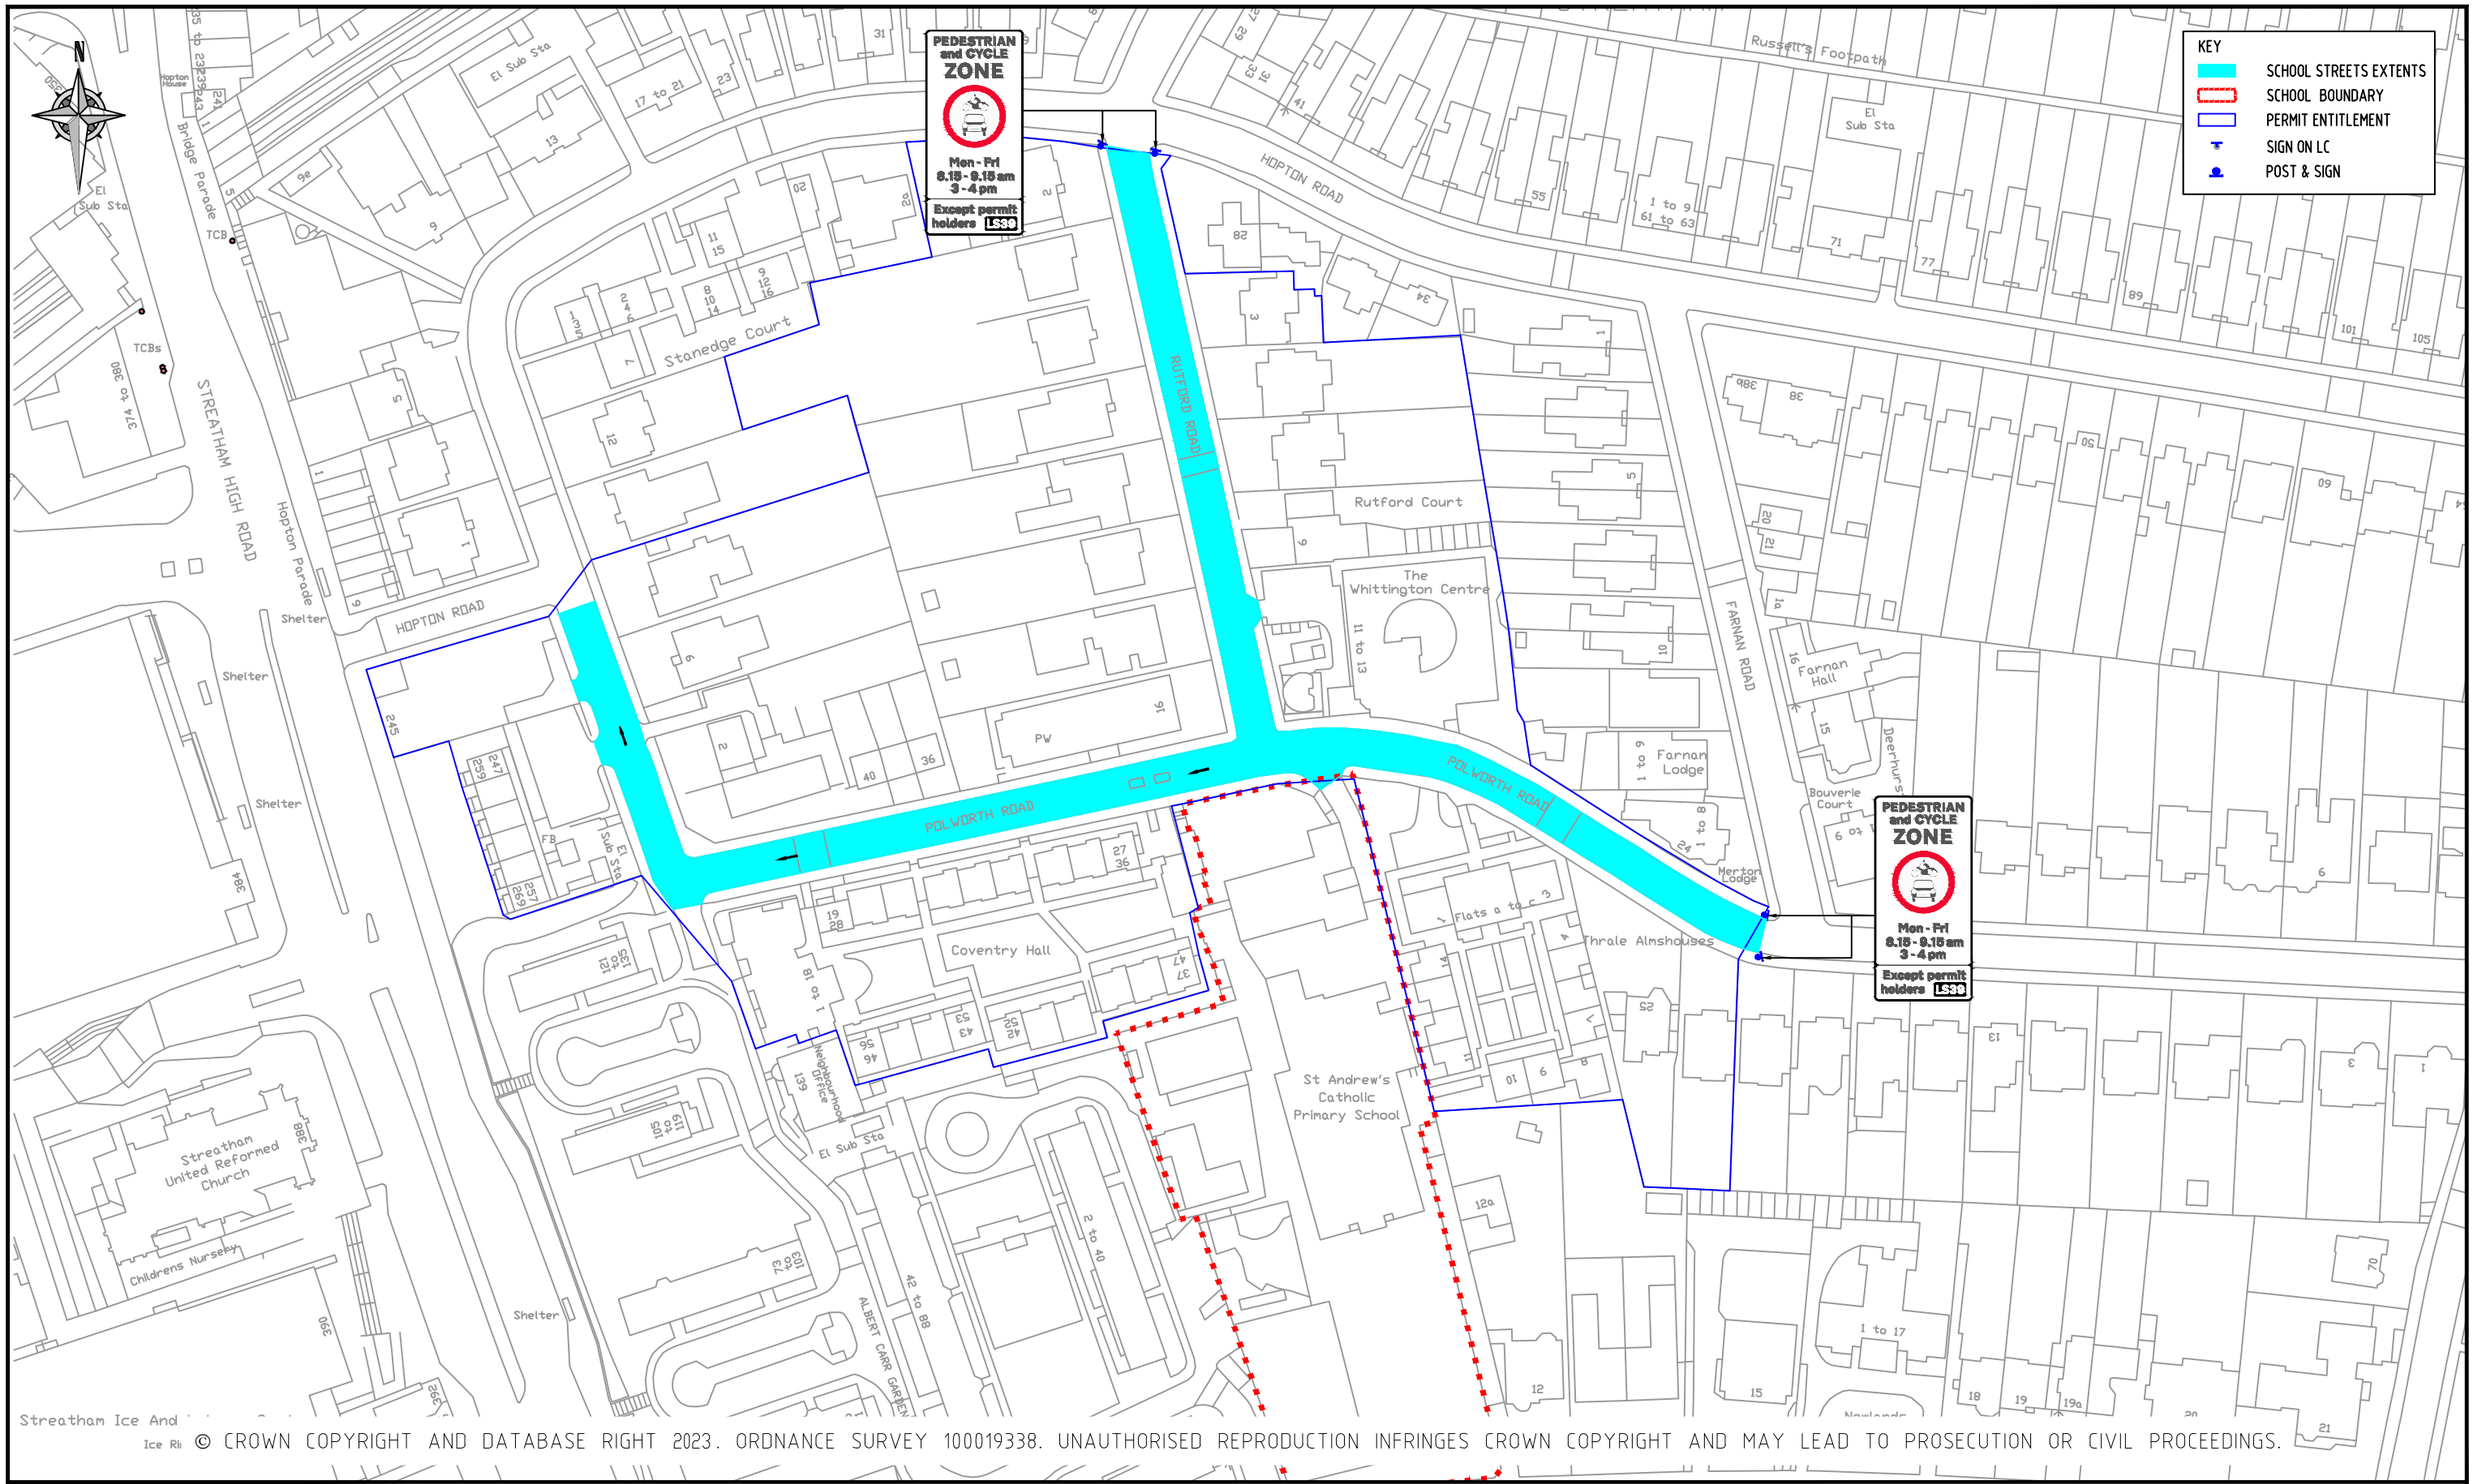

NOTES:

REV	DESCRIPTION	DRAWN	SIG	DATE	CHKD	SIG	DATE	APP	SIG	DATE

Lambeth
PARKING, STREET MANAGEMENT AND COMMERCIAL,
3RD FLOOR, CIVIC CENTRE
6 BRIXTON HILL
LONDON, SW2 1EG
020 7926 9000

DRAWN: BC	PROJECT: SCHOOL STREETS		
CHKD: LM	DRAWING TITLE: ST ANDREWS PRIMARY		
APP: SD	CLASSIFICATION: TMO	PAPER: A3	SCALE: NTS
DATE: 09.01.24	DRAWING NO: DES-CPZ-SS-104-05		REVISION: A